



SCALE BAR 1:100

10cm

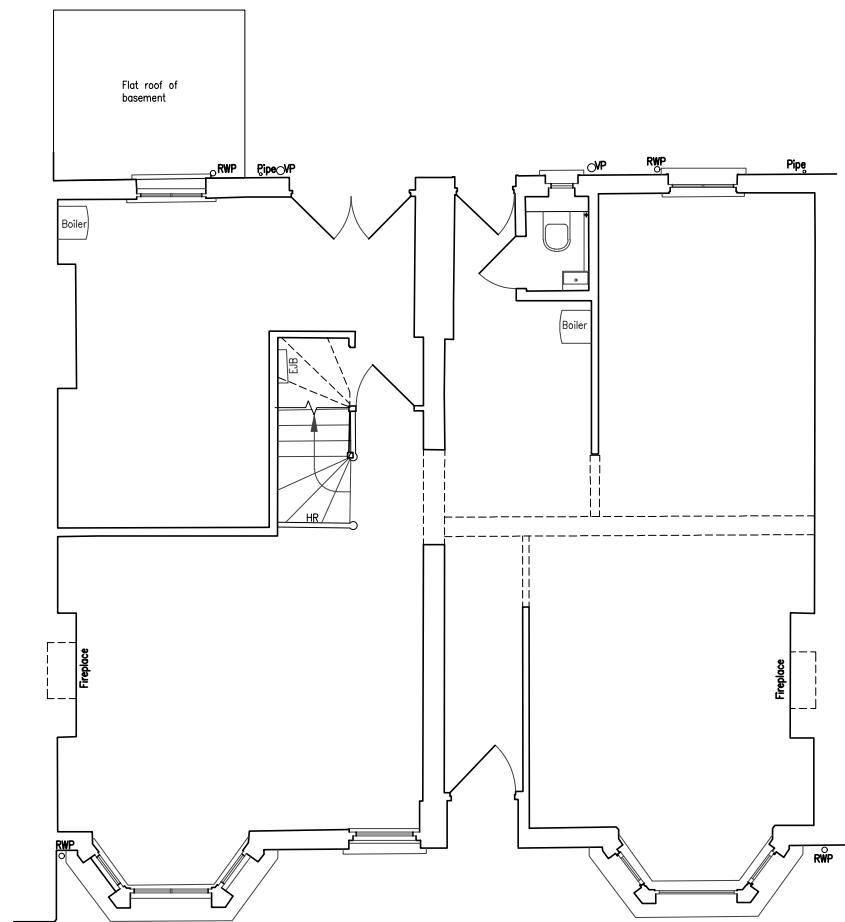


existing ground floor plan
scale 1:100

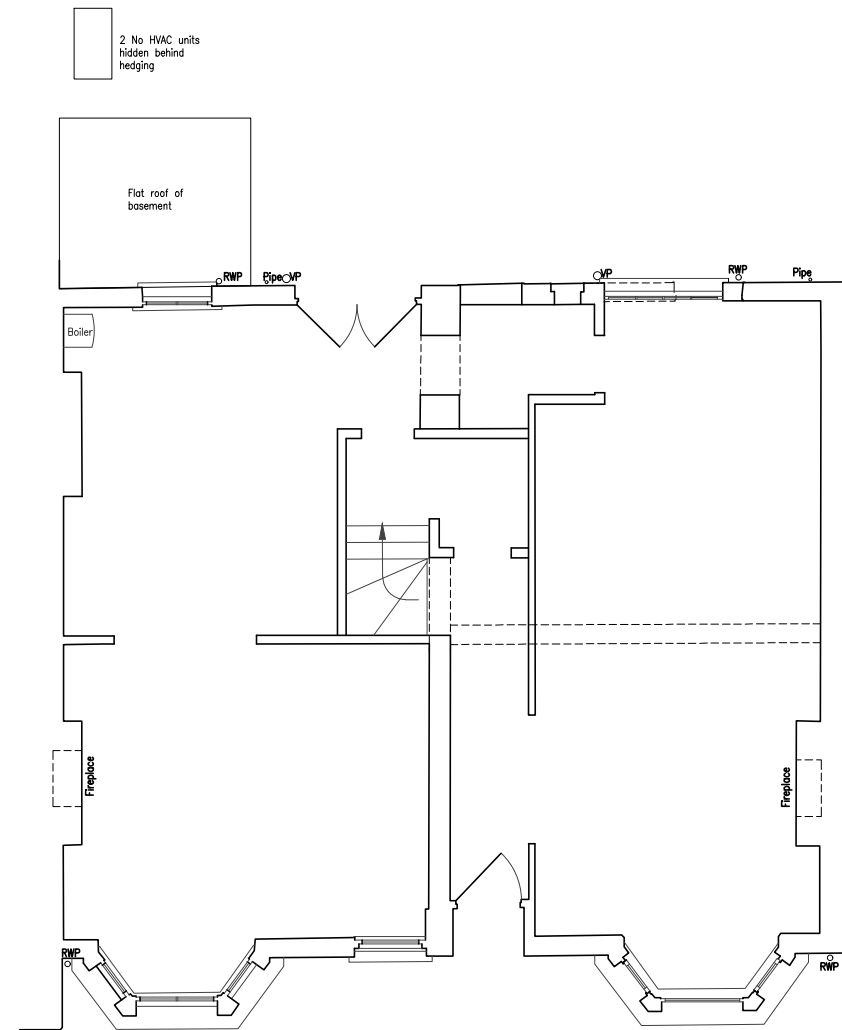

proposed ground floor plan
scale 1:100

All dimensions must be checked on site and not scaled from this drawing. Any dimensional discrepancies discovered must be reported to the Surveyor before proceeding. This drawing is to be read in conjunction with all relevant documents. This drawing is copyright © and may not be reproduced without permission	CLIENT	DRAWING TITLE				 Cubic Building Surveying "Trading style of Scoles Consulting Ltd" Verona, Bolney Road, Lower Shiplake Henley-on-Thames, RG9 3NT www.cubics.co.uk T: 07961 111245
	NATHAN GAUVIN	Existing and proposed floor plan				
	JOB DESCRIPTION	Scale	Date	Drawn	Checked	
	38-40 Burnaby Street London SW10 0PL	1:100 @ A3	MAY 25	AJ	SC	
	Revisions					
	A	17.09.25	Updated floorplan			
		</				

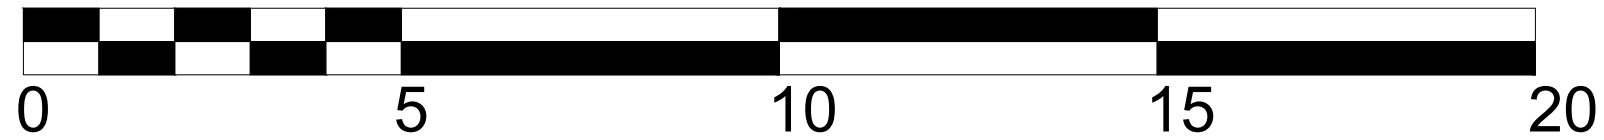

SCALE BAR 1:100



proposed front elevation
scale 1:100



proposed rear elevation
scale 1:100


All dimensions must be checked on site and not scaled from this drawing. Any dimensional discrepancies discovered must be reported to the Surveyor before proceeding. This drawing is to be read in conjunction with all relevant documents.

This drawing is copyright © and may not be reproduced without permission

CLIENT	DRAWING TITLE			
NATHAN GAUVIN	Proposed Elevations			
	Scale	Date	Drawn	Checked
JOB DESCRIPTION	1:100 @ A3	MAY 25	AJ	SC
38-40 Burnaby Street London SW10 0PL	Revisions			
	A	17.09.25	Elevation updated	


Cubic Building Surveying
'Trading style of Scoles Consulting Ltd'
Verona, Bolney Road, Lower Shiplake
Henley-on-Thames, RG9 3NT
www.cubicbs.co.uk
T: 07961 111245

Drawing Number	C33273-201 A
----------------	--------------

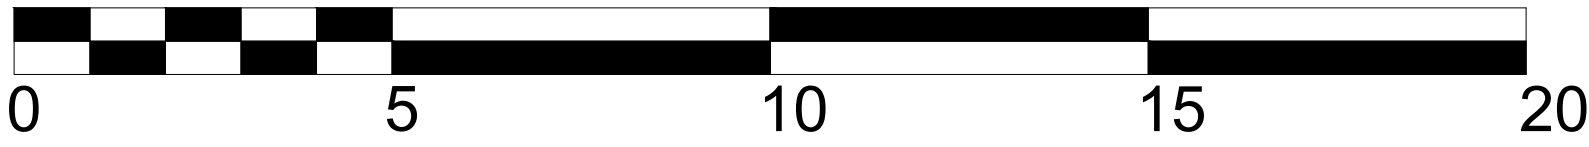

SCALE BAR 1:100

10cm



existing front elevation
scale 1:100



existing rear elevation
scale 1:100

All dimensions must be checked on site and not scaled from this drawing. Any dimensional discrepancies discovered must be reported to the Surveyor before proceeding. This drawing is to be read in conjunction with all relevant documents. This drawing is copyright © and may not be reproduced without permission	CLIENT		DRAWING TITLE			
	NATHAN GAUVIN		Existing Elevations			
	JOB DESCRIPTION		Scale	Date	Drawn	Checked
	38-40 Burnaby Street London SW10 0PL		1:100 @ A3	MAY 25	AJ	SC
			Revisions			
		A 17.09.25		Elevation updated		
				Drawing Number		
				C33273-200 A		

Cubic Building Surveying
"Trading style of Scoles Consulting Ltd"
Verona, Bolney Road, Lower Shiplake
Henley-on-Thames, RG9 3NT
www.cubicbs.co.uk
T: 07961 111245